SYSTEM INFORMATION			
ITEM	QTY	MFR.	MODEL
SYSTEM SIZE	3.050 kW		
MODULE	10 PCS.	BOVIET	BVM6610M (305W)
INVERTER	10 PCS.	ENPHASE	IQ7-60-2-US
ROOF TYPE	CONC. TILE		

SUB-ARRAY INFORMATION				
	ARRAY #1	ARRAY #2	ARRAY #3	ARRAY #4
MOD QTY	10	NA	NA	NA
TILT	18°	NA°	NA°	NA°
AZIMUTH	221°	NA°	NA°	NA°

Mike Dufault
Sr VP Operations
Lic# 1001133 Class B

BUYER ACKNOWLEDGES THAT THE SOLAR MODULES TO BE INSTALLED ON THE ROOF OF THE HOME WILL BE SUBSTANTIALLY IN THE LOCATIONS INDICATED BY THE ILLUSTRATION.

BUYER: _____

DATE: _____


BUYER: _____

DATE: _____

RECEIVED

MAR 06 2020

CITY OF TRACY

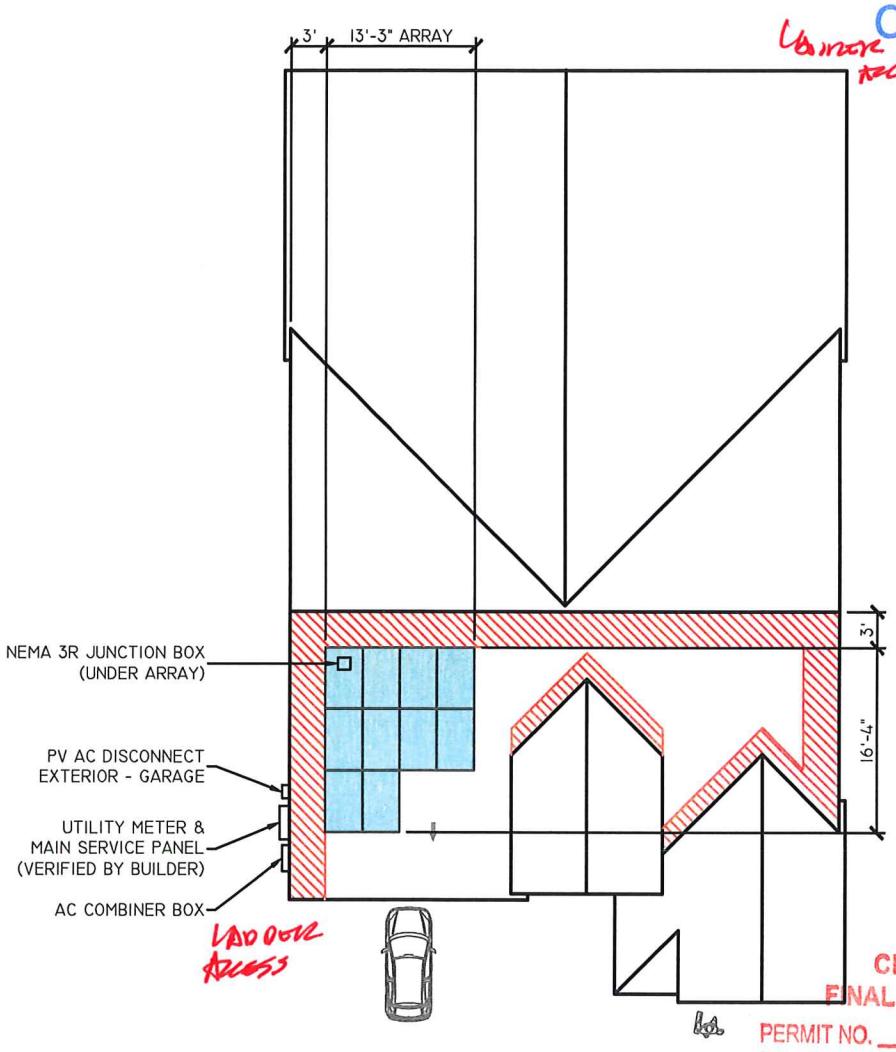

CITY OF TRACY
FINAL PLAN APPROVAL
PERMIT NO. 18-2389
ISSUE DATE
ADDRESS
PLANNING Date
BUILDING Date 3/18/2020
FIRE Date
OTHER Date
Permit and Plans to be Posted on Jobsite at all times

NOTE: DIMENSIONS ARE SHOWN IN PLANE OF ROOF

PLAN 1 ELEVATION A - STANDARD
ORIENTATION 1 LOT# 86

TRACY HILLS VILLAGE
OPAL

LENNAR:
2603 CAMINO RAMON #525
SAN RAMON, CA 94583

ORIGINAL BY: TONY LO DATE: 20.01.02
REVIEWED BY: JIM PARKS DATE: 20.01.03

REV.#	BY	DATE	DESCRIPTION

DWG TITLE: INDIVIDUAL PLOT PLAN SYSTEM LAYOUT
PAGE #: 1
SCALE: 1/16" = 1'-0"

SITE LOCATION:
6808 VERBENA STREET
TRACY, CA

namasté SOLAR
888 Federal Boulevard
Denver, CO 80204
303.447.0300

SYSTEM INFORMATION			
ITEM	QTY	MFR.	MODEL
SYSTEM SIZE	3.050 kW		
MODULE	10 PCS.	BOVIET	BVM6610M (305W)
INVERTER	10 PCS.	ENPHASE	IQ7-60-2-US
ROOF TYPE	CONC. TILE		

SUB-ARRAY INFORMATION				
	ARRAY #1	ARRAY #2	ARRAY #3	ARRAY #4
MOD QTY	10	NA	NA	NA
TILT	18°	NA°	NA°	NA°
AZIMUTH	221°	NA°	NA°	NA°

Mike Dufault
Sr VP Operations
Lic# 1001133 Class B

BUYER ACKNOWLEDGES THAT THE SOLAR MODULES TO BE INSTALLED ON THE ROOF OF THE HOME WILL BE SUBSTANTIALLY IN THE LOCATIONS INDICATED BY THE ILLUSTRATION.


BUYER: _____

DATE: _____

BUYER: _____

DATE: _____

RECEIVED
MAR 06 2020
CITY OF TRACY

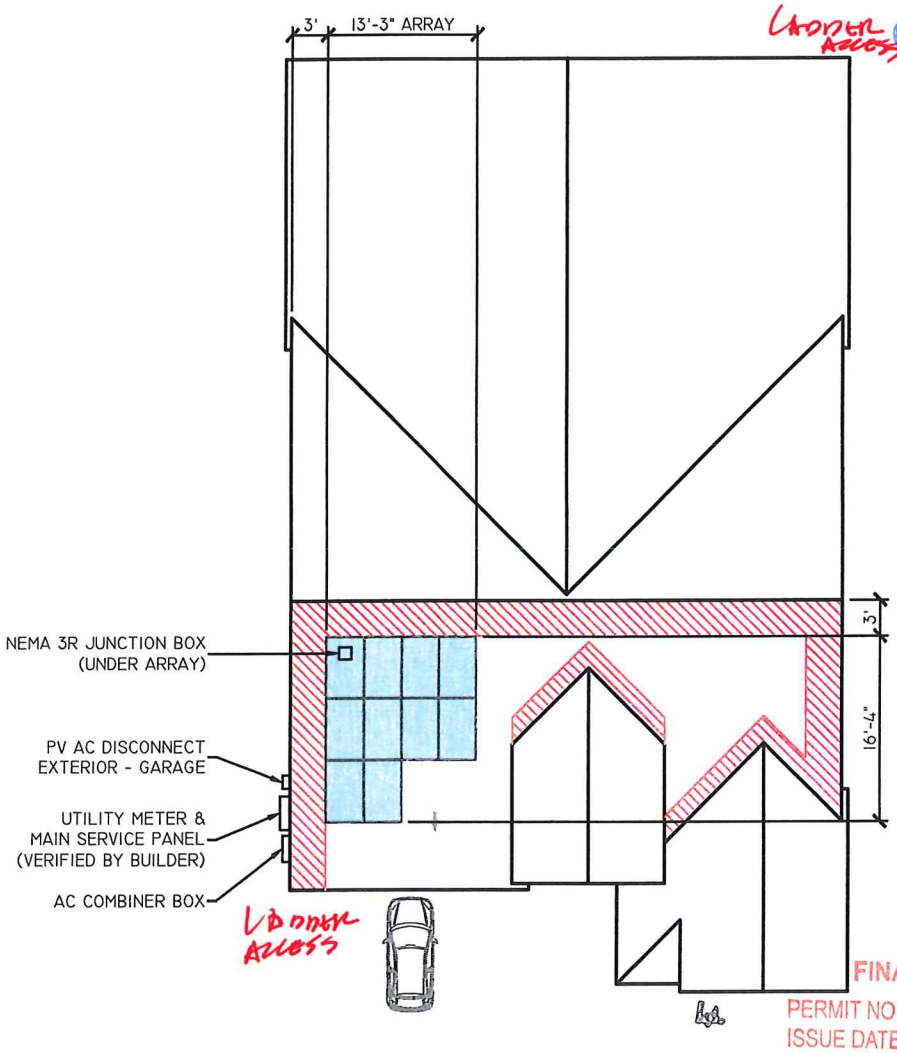

CITY OF TRACY
FINAL PLAN APPROVAL
PERMIT NO. 18-2389
ISSUE DATE
ADDRESS
PLANNING Date
BUILDING Date 3/18/2020
FIRE Date
OTHER Date
Permit and Plans to be Posted on Jobsite at all times

NOTE: DIMENSIONS ARE SHOWN IN PLANE OF ROOF

PLAN 1 — ELEVATION A - STANDARD
ORIENTATION 1 — LOT# 86

TRACY HILLS VILLAGE
OPAL

LENNAR:
2603 CAMINO RAMON #525
SAN RAMON, CA 94583

ORIGINAL BY: TONY LO	DATE: 20.01.02
REVIEWED BY: JIM PARKS	DATE: 20.01.03

REV.#	BY	DATE	DESCRIPTION

namasté SOLAR
888 Federal Boulevard
Denver, CO 80204
303.447.0300

DWG TITLE:	PAGE #:	SCALE:
INDIVIDUAL PLOT PLAN SYSTEM LAYOUT	1	1/16" = 1'-0"

SITE LOCATION:
6808 VERBENA STREET
TRACY, CA